ANNEXURE A - REV 01

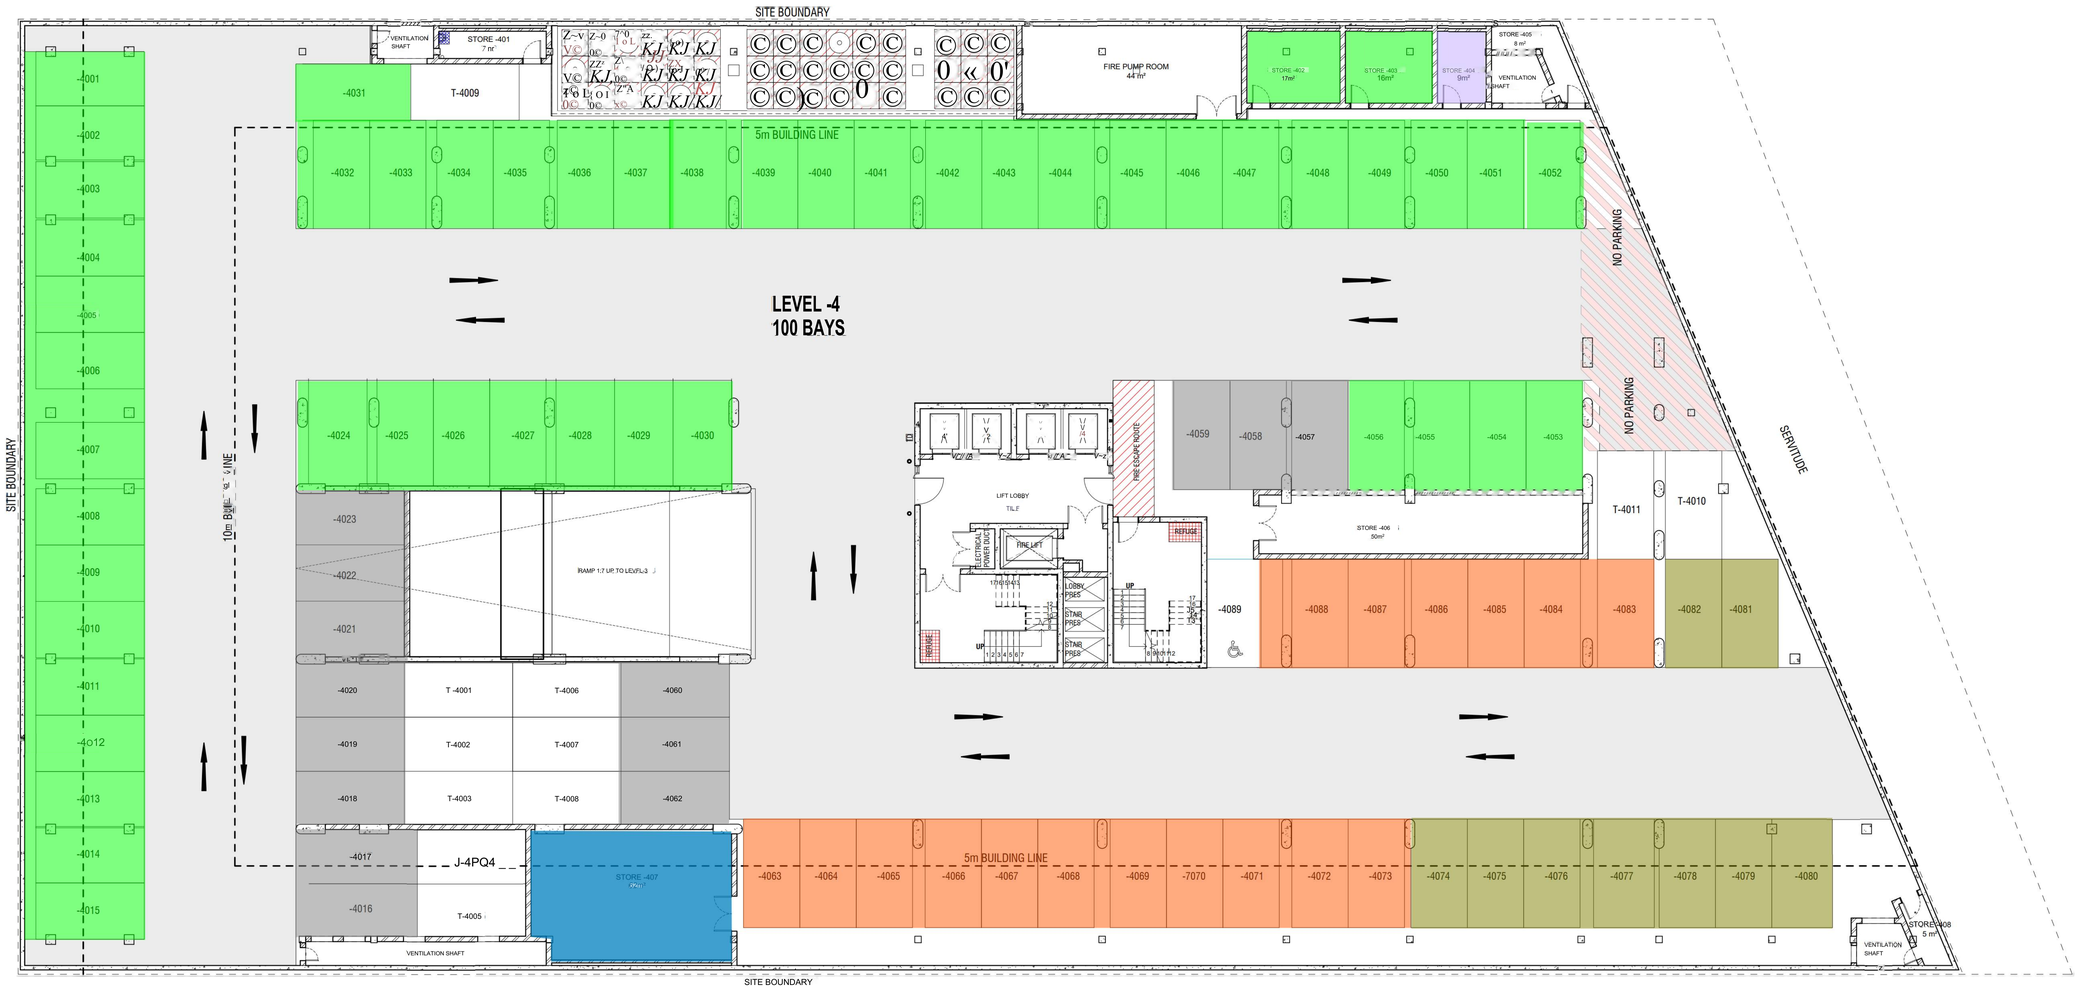

Level -4 - Parking Layout

SCALE: 1 I 100

Parking Bay Counts:

Normal Parking Bays :		87 bays
Paraplegic Parking Bays :		2 bays
Tandem Parking Bays :		11 bays
Total Parking Bays	:	100 bays

Store Rooms:

Store Room -401	:	7 m²
Store Room -402	:	17 m²
Store Room -403	:	16 m²
Store Room -404	:	9 m²
Store Room -405	:	8 m²
Store Room -406	:	50 m²
Store Room -407	:	62 m²
Store Room -408	:	5 m²
Total Store Room m²	:	181 m²

Fire Pump Room : 44m²

STRAUSS DALY
ICAPITAL
ANVIL PROPERTIES
902 ILLOVO POINT
AGILE CAPITAL
CMS SERVICES

PLOT DATE : 2018/07/09 09:49:35
FILE PATH : \\FWJKSERVER\Revit\Branches\Architecture\FWJK Standards\2. Cad Standards\FWJK Standard Titleblocks
SHEET SIZE : A0

OWNERS SIGNATURE	ENGINEERS SIGNATURE
ARCHITECTS SIGNATURE	NAME - REG NO.
DATADMP: NAME-SACAPNO. NICOLE RICHARDS PRARCH 21982	

FWJK ARCHITECTURE
SUITE 1 STRUSS-DALY PLACE 41 BIGNEORNE-GREIDT FIDGEBOR OFFICE PARK 1 WILLMOR
TEL 1 031 562 1102 FAX 1 086 621 3261 WEB 1 www.fwjk.co.za
pmr GOLDEN ARROW AWARD WINNER

revisions			
date	rev.	description	rev. by

- all work to be done in accordance with the sans 10400
- figured dimensions to be taken in preference to scaled dimensions
- report any discrepancies and errors to the architect prior to commencing work
- this drawing is copyright and is the property of the architect
- this drawing supersedes all previously issued revisions

• project	ILLOVO POINT
• location	ERF 3 Illovo Currently 27 Rivonia Road, Rezoning 69 Melville Road Johannesburg 2 Properties (Pty) Ltd
• client	
• drawing	Level -4 Parking Layout
• scale	1 : 100
• date	2018.07.05
• drawn	MV.
• checked	NR
• project No.	15004 - 00 - 00 - WG - 8501
• revision	5